
modern housing

drawing: THE CUMBRAE SEMI HOUSETYPE
scale: 1-100 @ A2
date: 20.11.24
dwg no: CUMBRAESEMI - 01


THE CUMBRAE SEMI

110m2

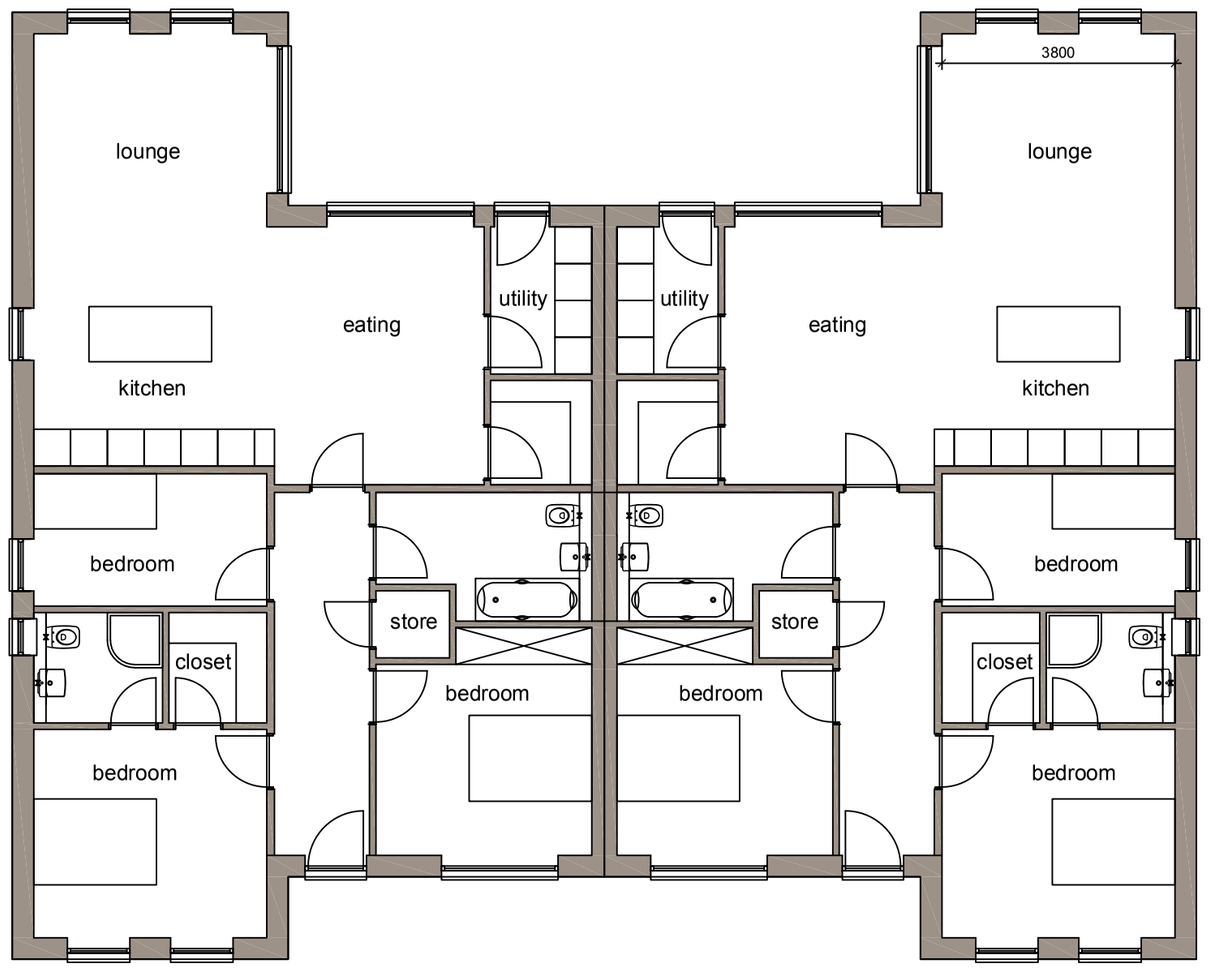


SCALE IN METRES


00	02	04	06	08

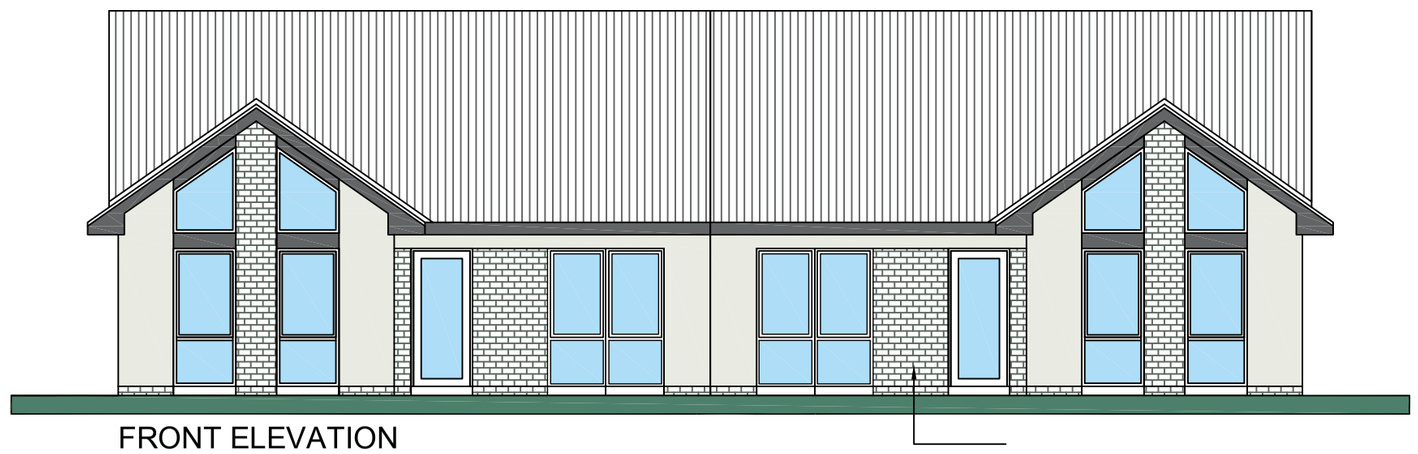

FRONT ELEVATION

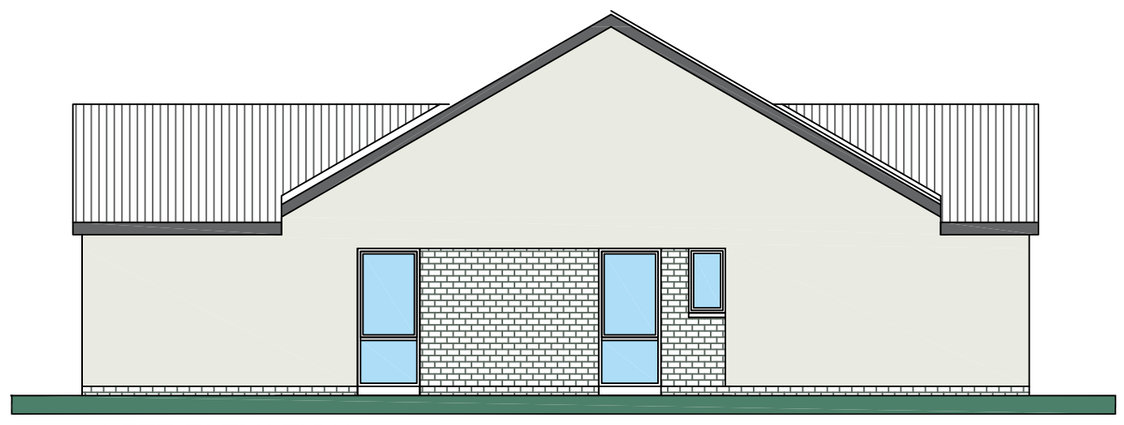

LEFT ELEVATION

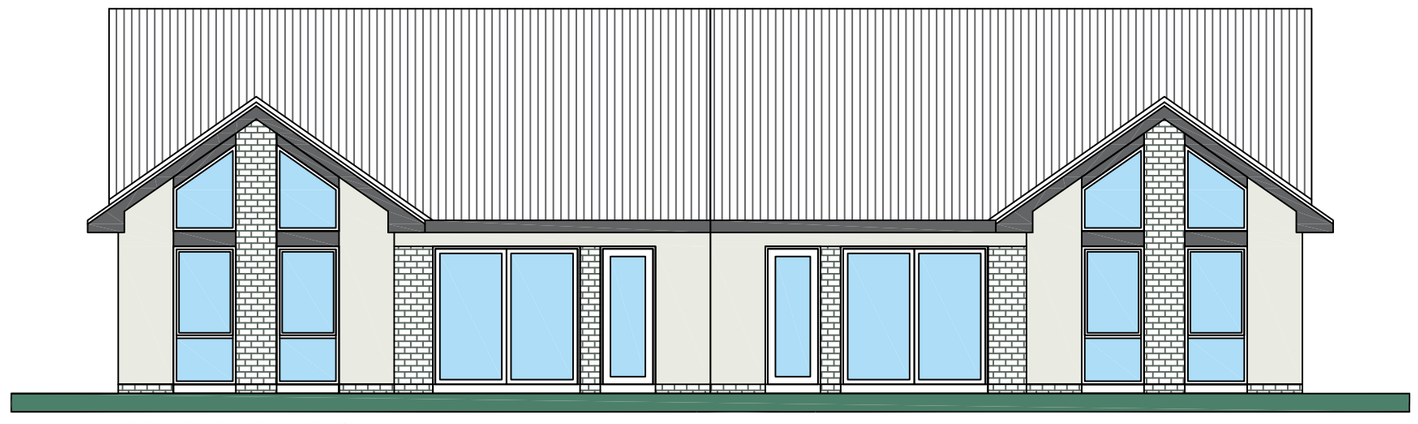

REAR ELEVATION



LEFT ELEVATION